


DRAWING NUMBER
A-105
Cantor
105G 11


DRAWING NUMBER
PLAN HEAD CORPORATION - IRVINE, CALIFORNIA
DESIGNED BY: JAMES WESTRICK
REVISION BY: JAMES WESTRICK

DRAWING NUMBER
PLAN HEAD CORPORATION - IRVINE, CALIFORNIA
DESIGNED BY: JAMES WESTRICK
REVISION BY: JAMES WESTRICK

DRAWING NUMBER
PLAN HEAD CORPORATION - IRVINE, CALIFORNIA
DESIGNED BY: JAMES WESTRICK
REVISION BY: JAMES WESTRICK

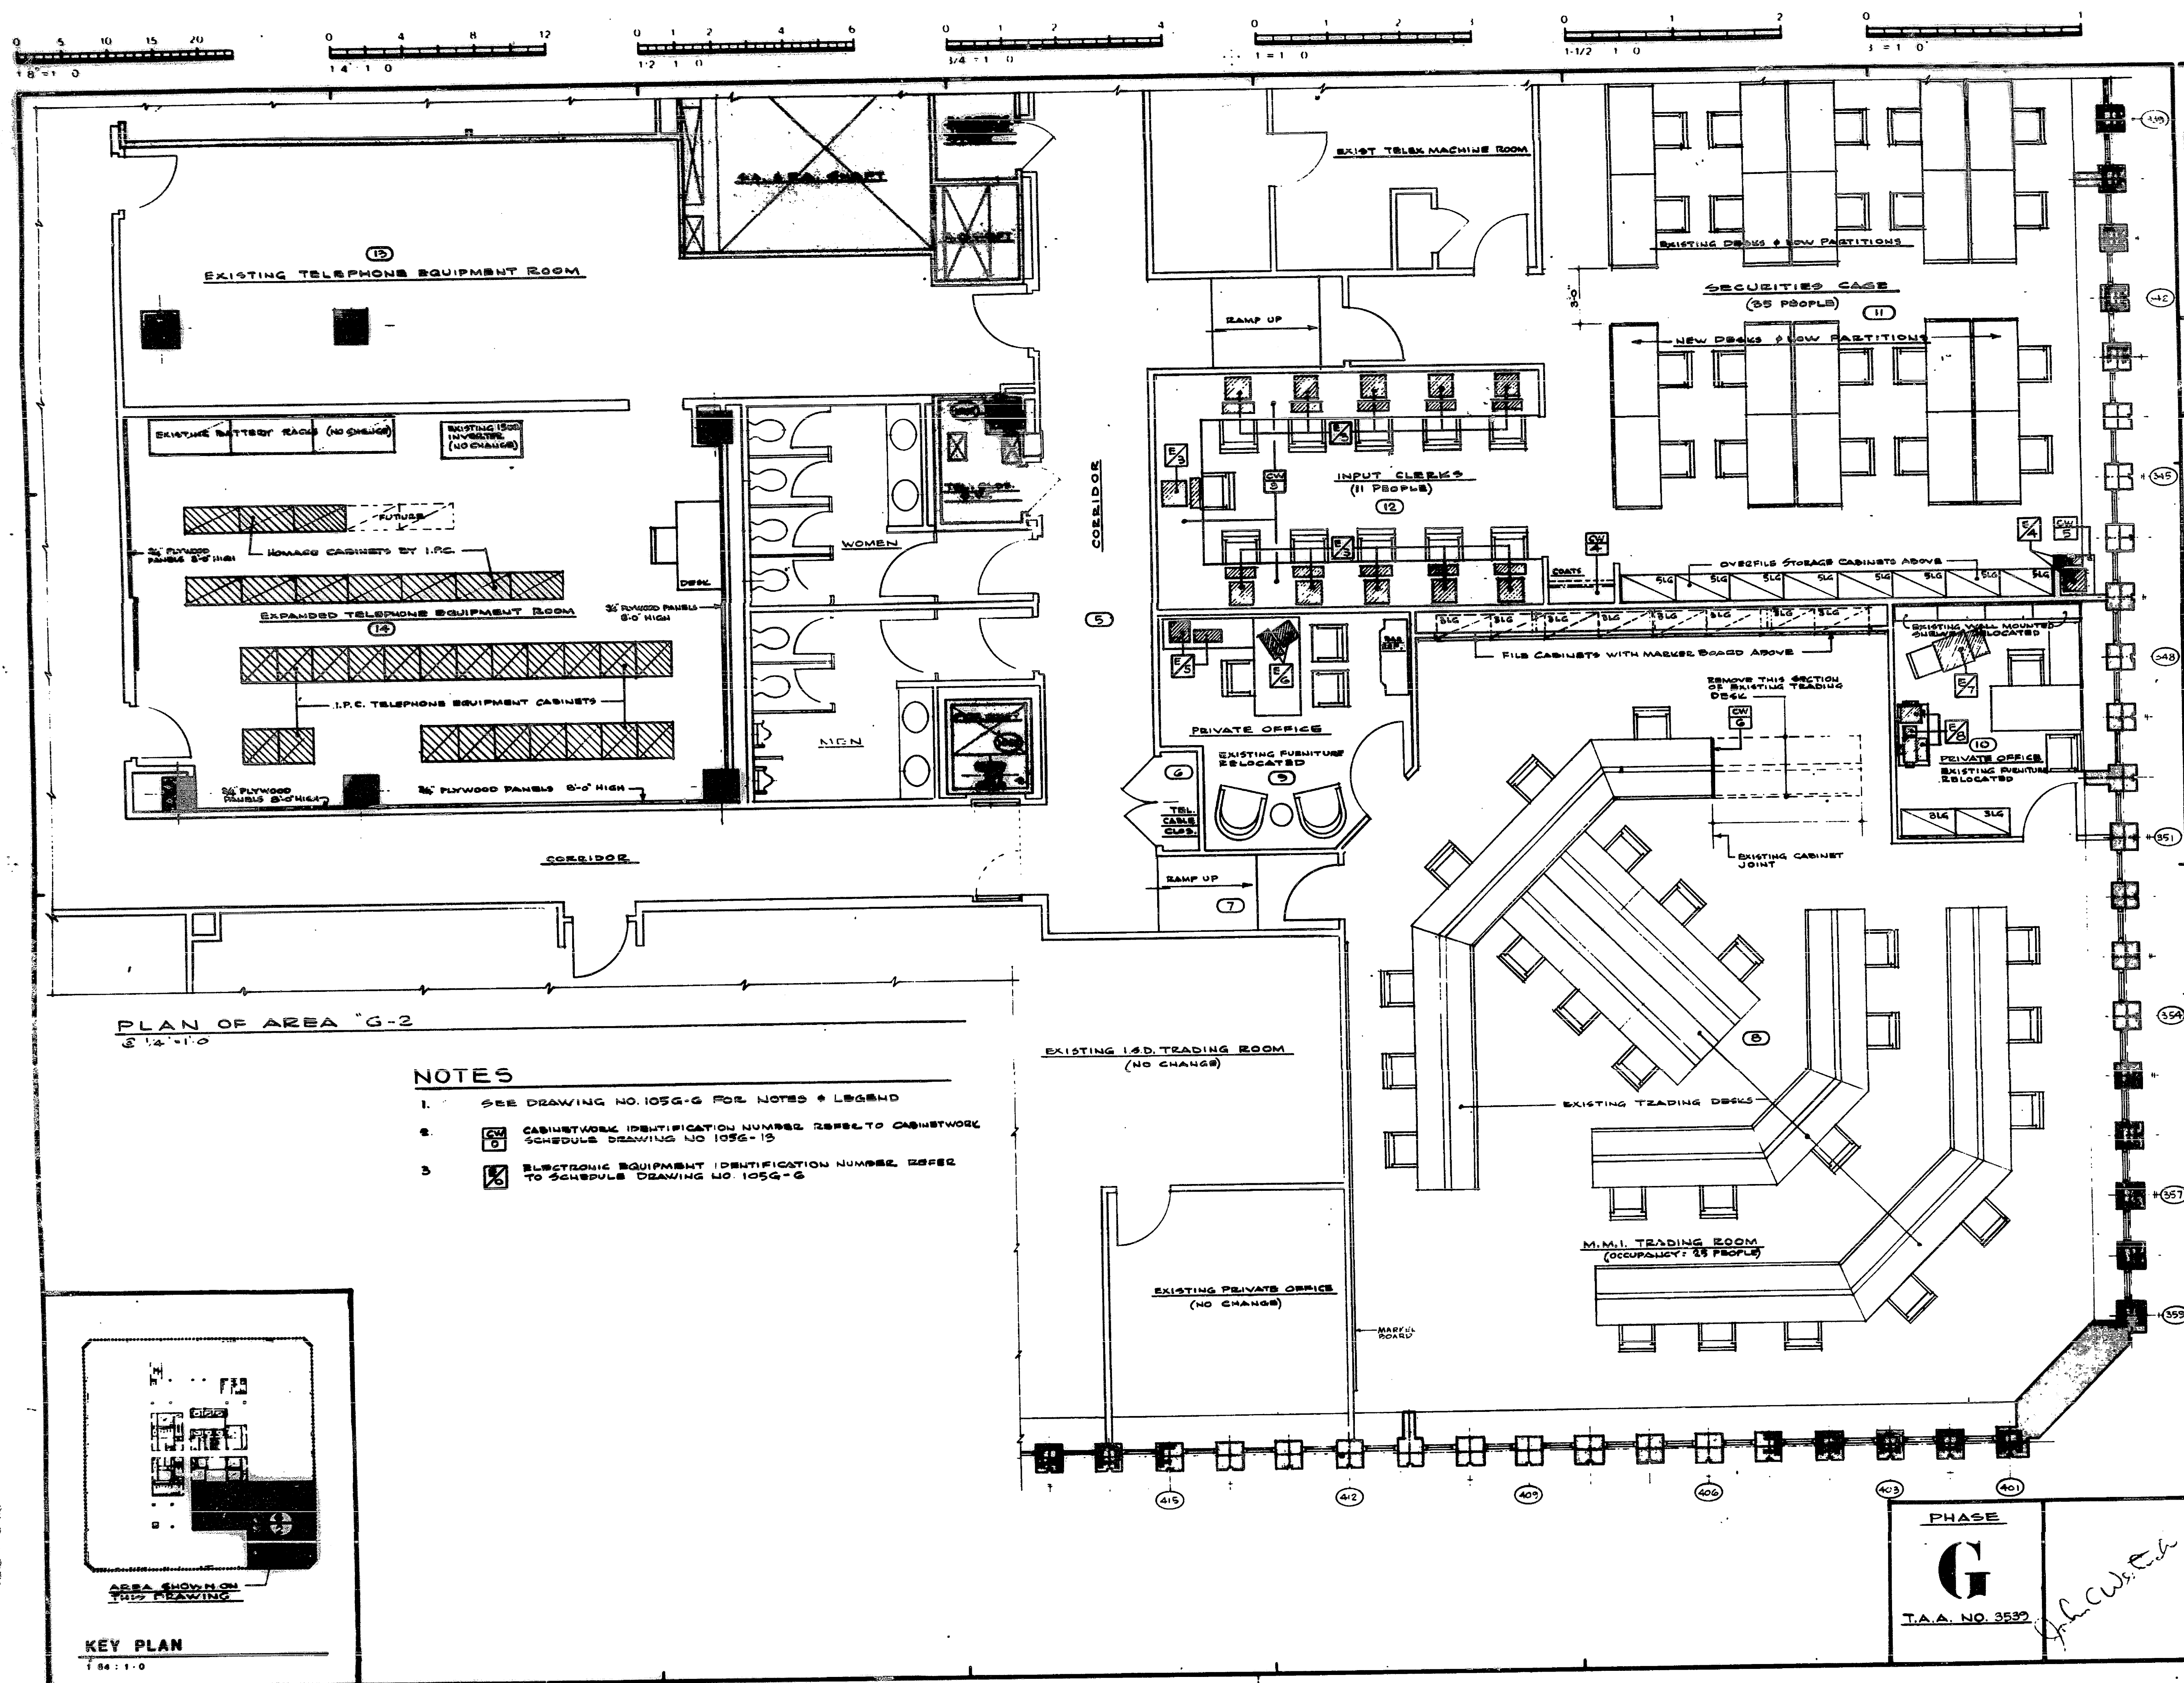

IF THIS DRAWING IS NOT 24"x36" IT IS A REDUCED PRINT SCALE ACCORDINGLY



CHARLES D. FLAYMAN ASSOCIATES INC
880 CANAL STREET STAMFORD CT 06902
203 348-4300


JOHN C. WESTRICK & ASSOCIATES
CONSULTING ENGINEERS
2110 MAPLE AVE. SOUTH PLAINFIELD, N.J. 07080
201 561-4170

| DATE | ISSUED TO | PR | TR |
|----------|--|----|----|
| 6-16-86 | PORT AUTHORITY FOR APPROVAL C.F.S.C. FOR RECORD | 10 | 1 |
| 6-19-86 | CONTRACTORS FOR BIDS | 1 | 1 |
| 6-21-86 | PORT AUTHORITY FOR APPROVAL | 11 | 1 |
| 10-23-86 | PORT AUTHORITY FOR APPROVAL | 10 | 1 |

| | | | | | |
|----------|---------|--|--|----|--|
| NO. DATE | | REVISION | | BY | |
| 1 | 8-15-86 | ADDED CONSULTING ENGINEER NAME & ADDRESS PER P.A. J.F.P. REQUEST | | | |

CANTOR, FITZGERALD
SECURITIES CORP.
105th FLOOR
ONE WORLD TRADECENTER, NEW YORK, N.Y.

EXPANSION OF CORPORATE BROKERS
TRADING ROOM, TELEPHONE EQUIP-
MENT ROOM & SECURITIES CAGE
FURNITURE & ELECTRONIC
EQUIPMENT PLAN - AREA G-2

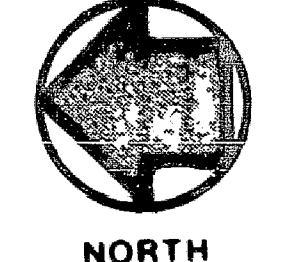

NORTH

PROJECT NO. 1373
SCALE 1/4"=1'-0"
DRAWN BY J.F.P.
CHECKED BY J.F.P.
DATE 6-2-86

DRAWING NO
105G
11